

FRAMELESS FLAT FIXED ROOFLIGHT

Typical Installation Guide - triple glazed

U-Value: **0.7 w/m2k**

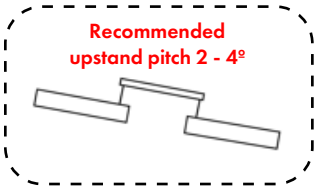

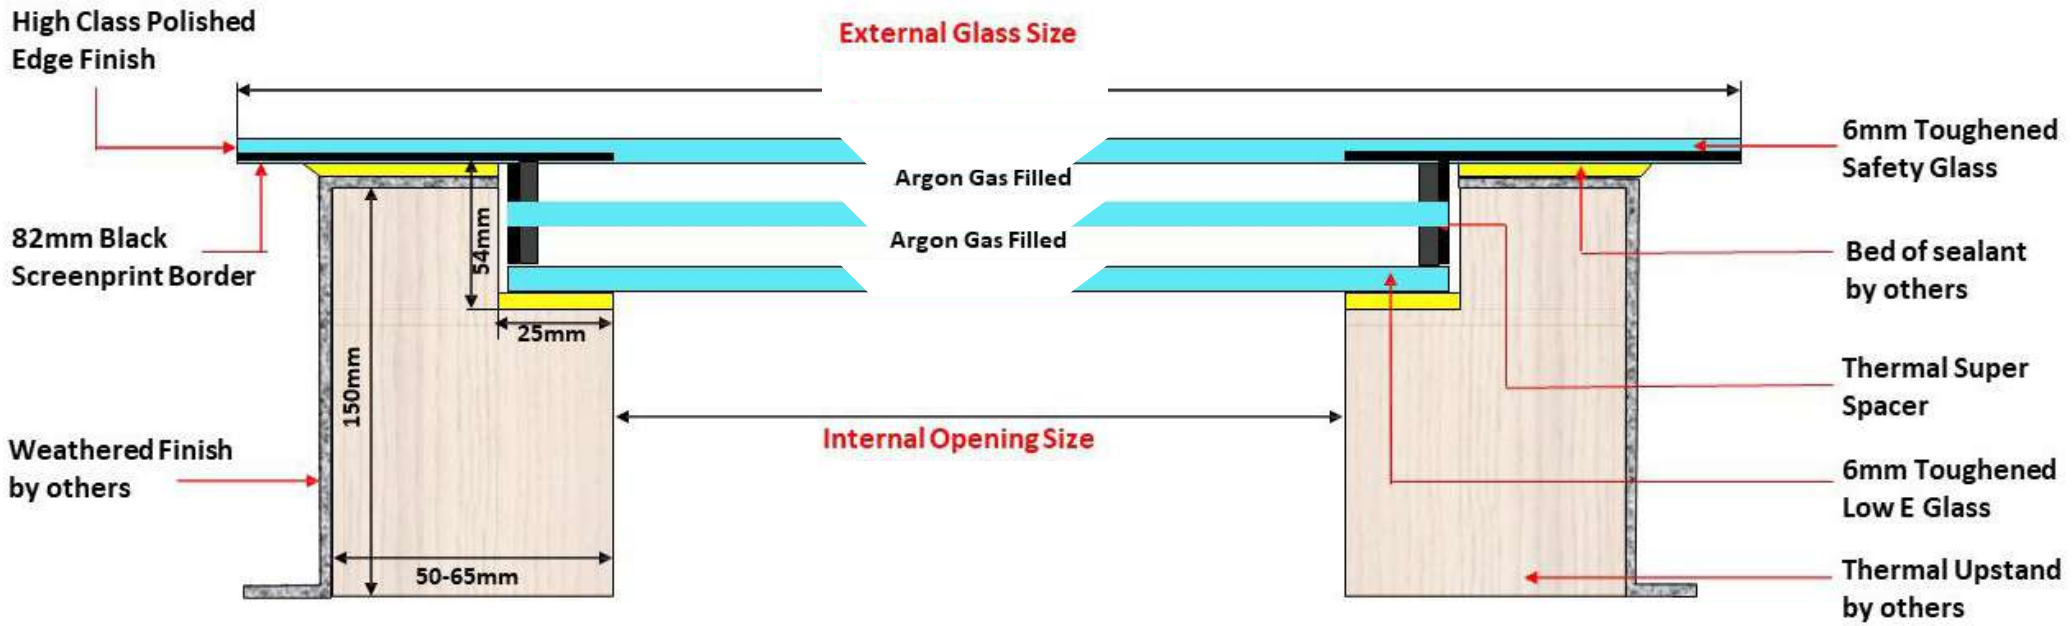


Free Delivery

Drawing not to scale.

Please note it is the responsibility of the customer to ensure that all products purchased and used are compliant with the Building Regulations.

FRAMELESS FLAT FIXED ROOFLIGHT

U-Value: 0.7 w/km2

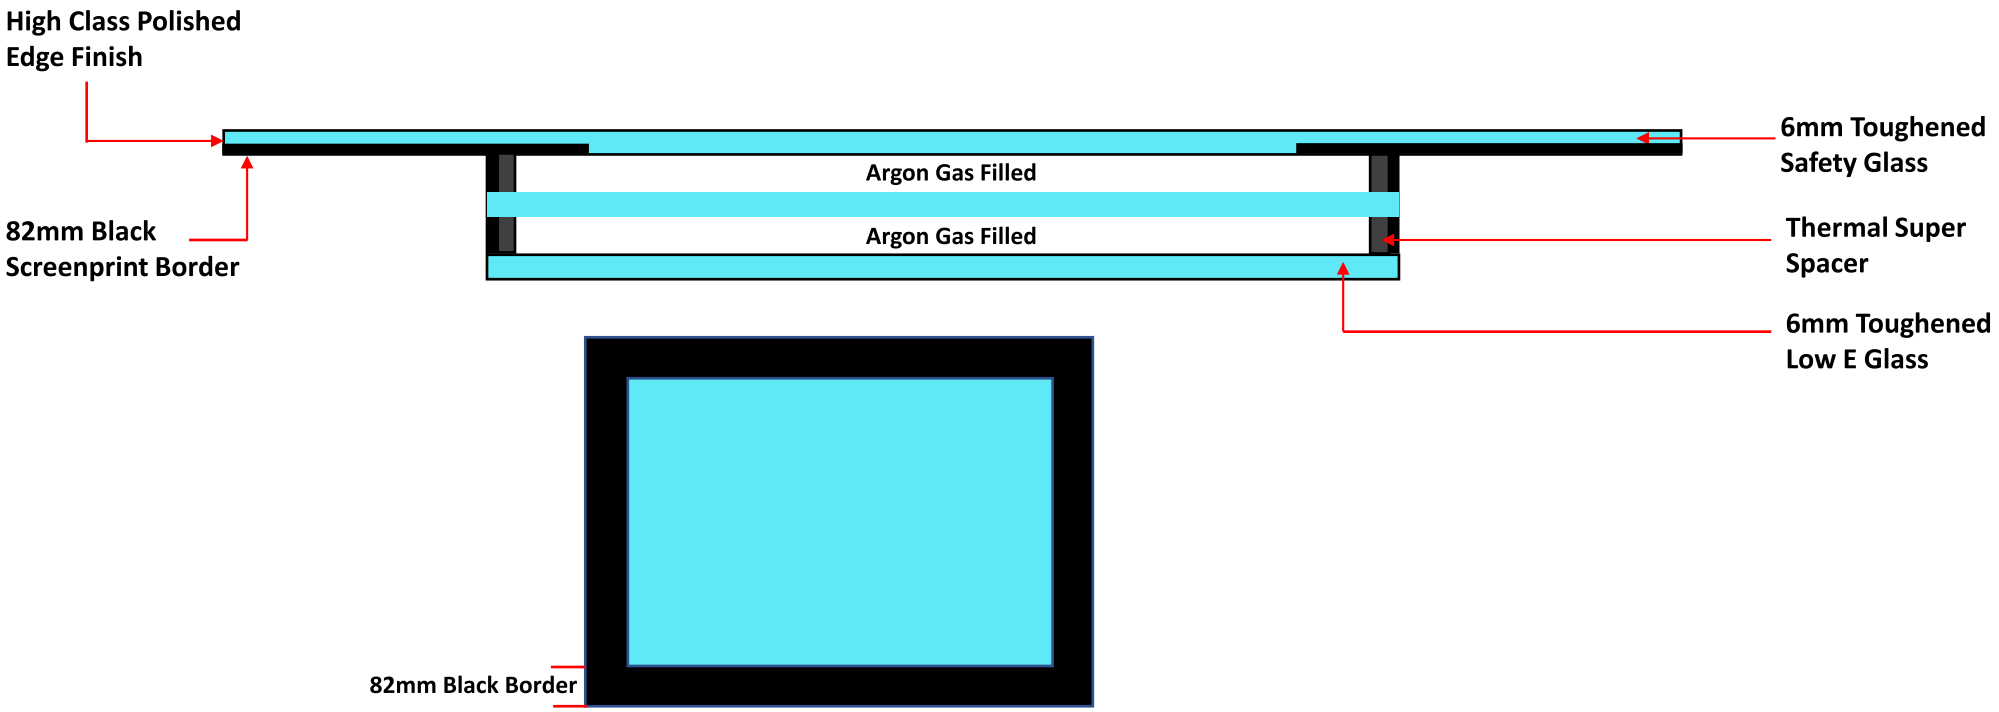

Free Delivery

Drawing not to scale.

Please note it is the responsibility of the customer to ensure that all products purchased and used are compliant with the Building Regulations.